NY38602

FRONT ELEVATION

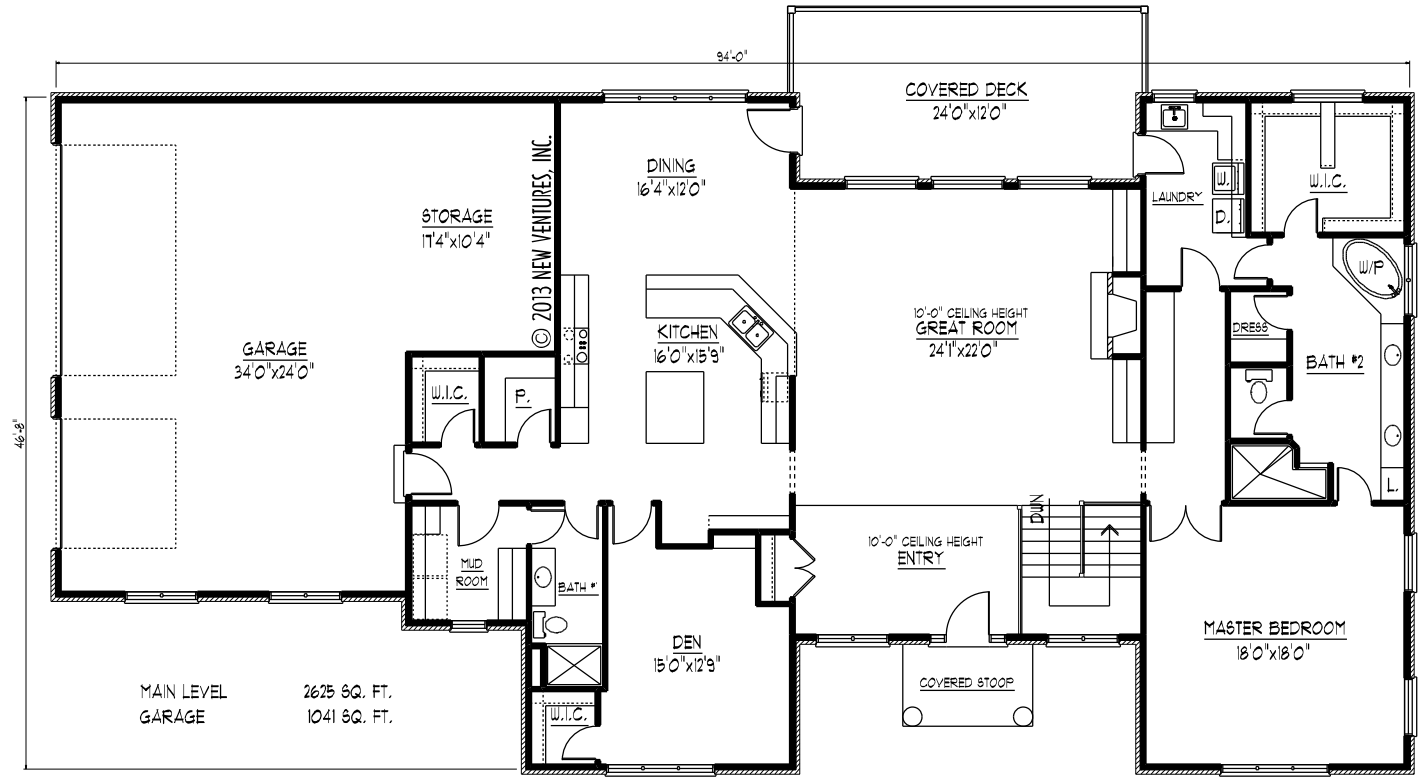

MAIN LEVEL FLOOR PLAN

NY38602